



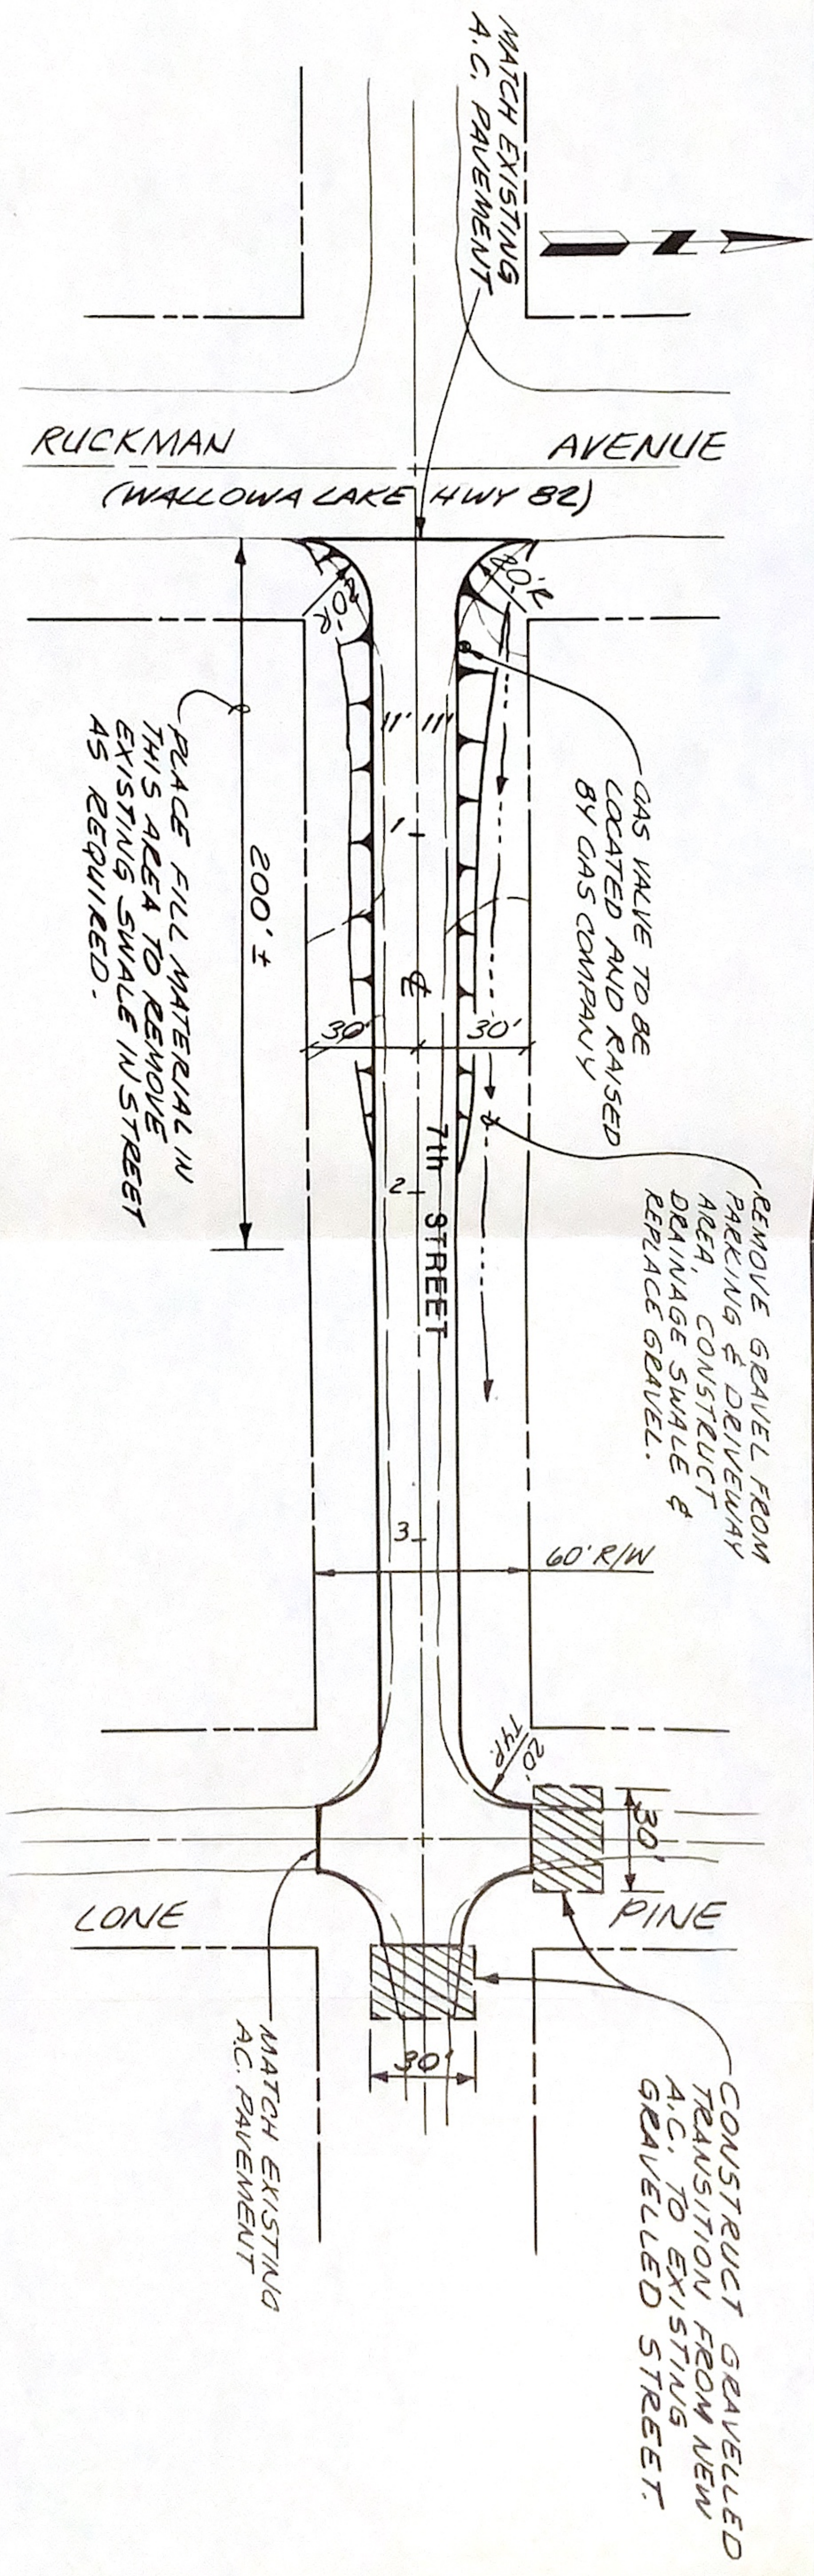

General Notes

1. Finish grade of the new A.C. streets shall be uniform and straight lined between intersections without humps and dips. The surface of the subgrade and base for each street shall parallel the finish grade.
2. The contractor shall furnish, place, grade and compact crushed base rock in driveways, alleys, and parking areas as necessary to provide proper transition from the new construction to existing areas.
3. A.C. Wearing Course shall be placed with a maximum of 2 panels using a self-propelled paving machine.
4. All new A.C. pavement shall conform to Oregon State Highway Division Class "C" mix unless otherwise approved.
5. Use a 1/4"-0 A.C. mix to feather edges of new pavement into existing asphalt. All joints and transitions shall be constructed so as to provide a smooth ride. All feathered joints shall receive a thorough tack coat and shall consist of a tight, durable surface.
6. Patch trench at 6th and Esther with 2 1/2" of A.C.
7. SOIL STABILANT REQUIRED, SEE SPECIFICATIONS.

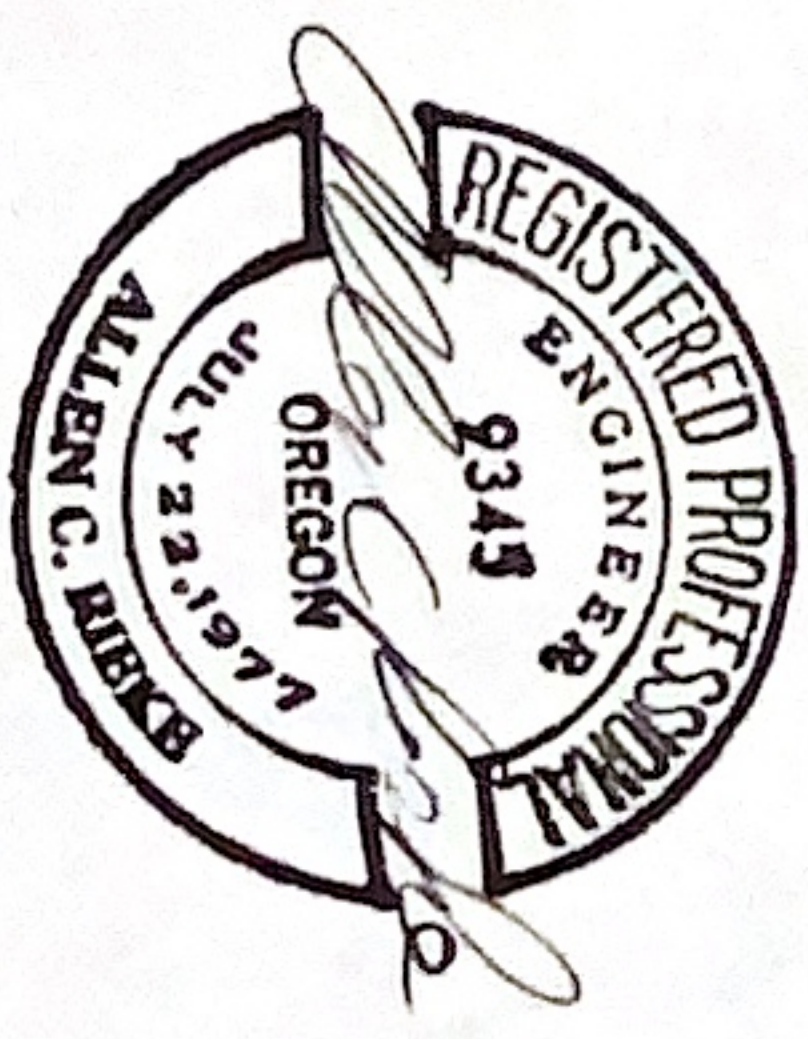

STREET IMPROVEMENT PROJECT	
FOR: CITY OF IMBLER, OREGON	SHEET NO
SCALE 1"=50'	3
DATE 1984	
JOB NO. 881-30	
LA GRANDE, ORE. & WELLS, WASH.	